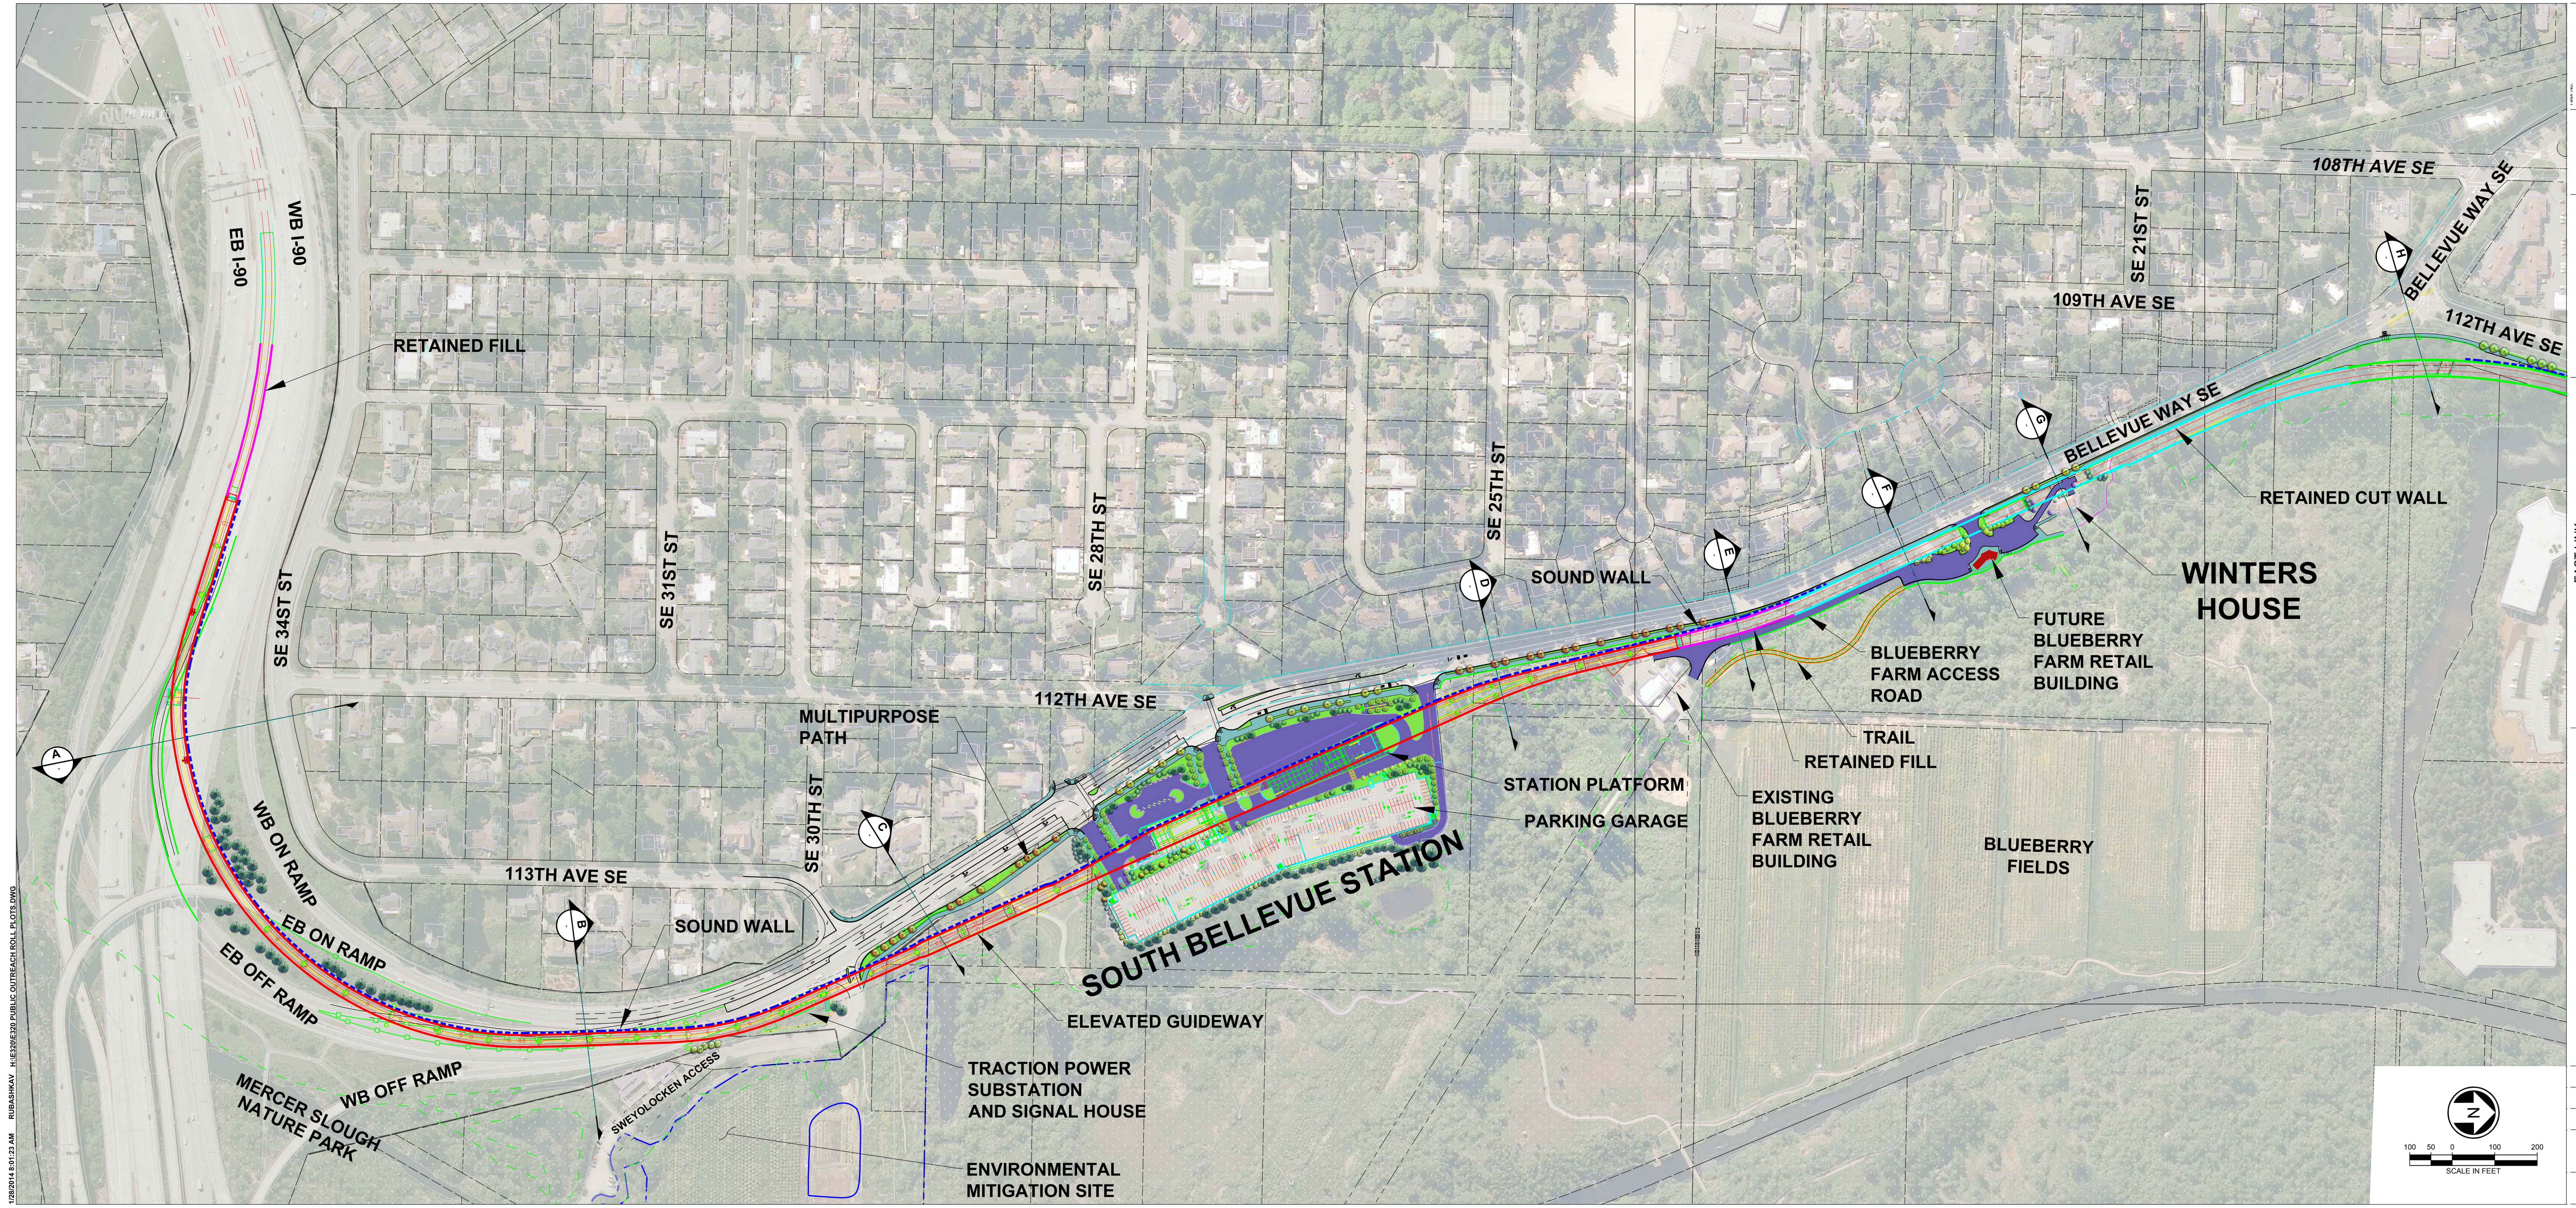

1/28/2014 8:01:23 AM RUBASHKAV H:\E320\E320 PUBLIC OUTREACH ROLL PLOTS.DWG

No.	Date	Dsn	Chk	App	Revisions

EAST LINK
SOUTH BELLEVUE SEGMENT
FINAL DESIGN
I-90 TO SE 4TH, INCLUDING SOUTH BELLEVUE STATION
TRACK ALIGNMENT
PLAN

HJH FINAL DESIGN PARTNERS.

SOUNDTRANSIT

Exhibit No.

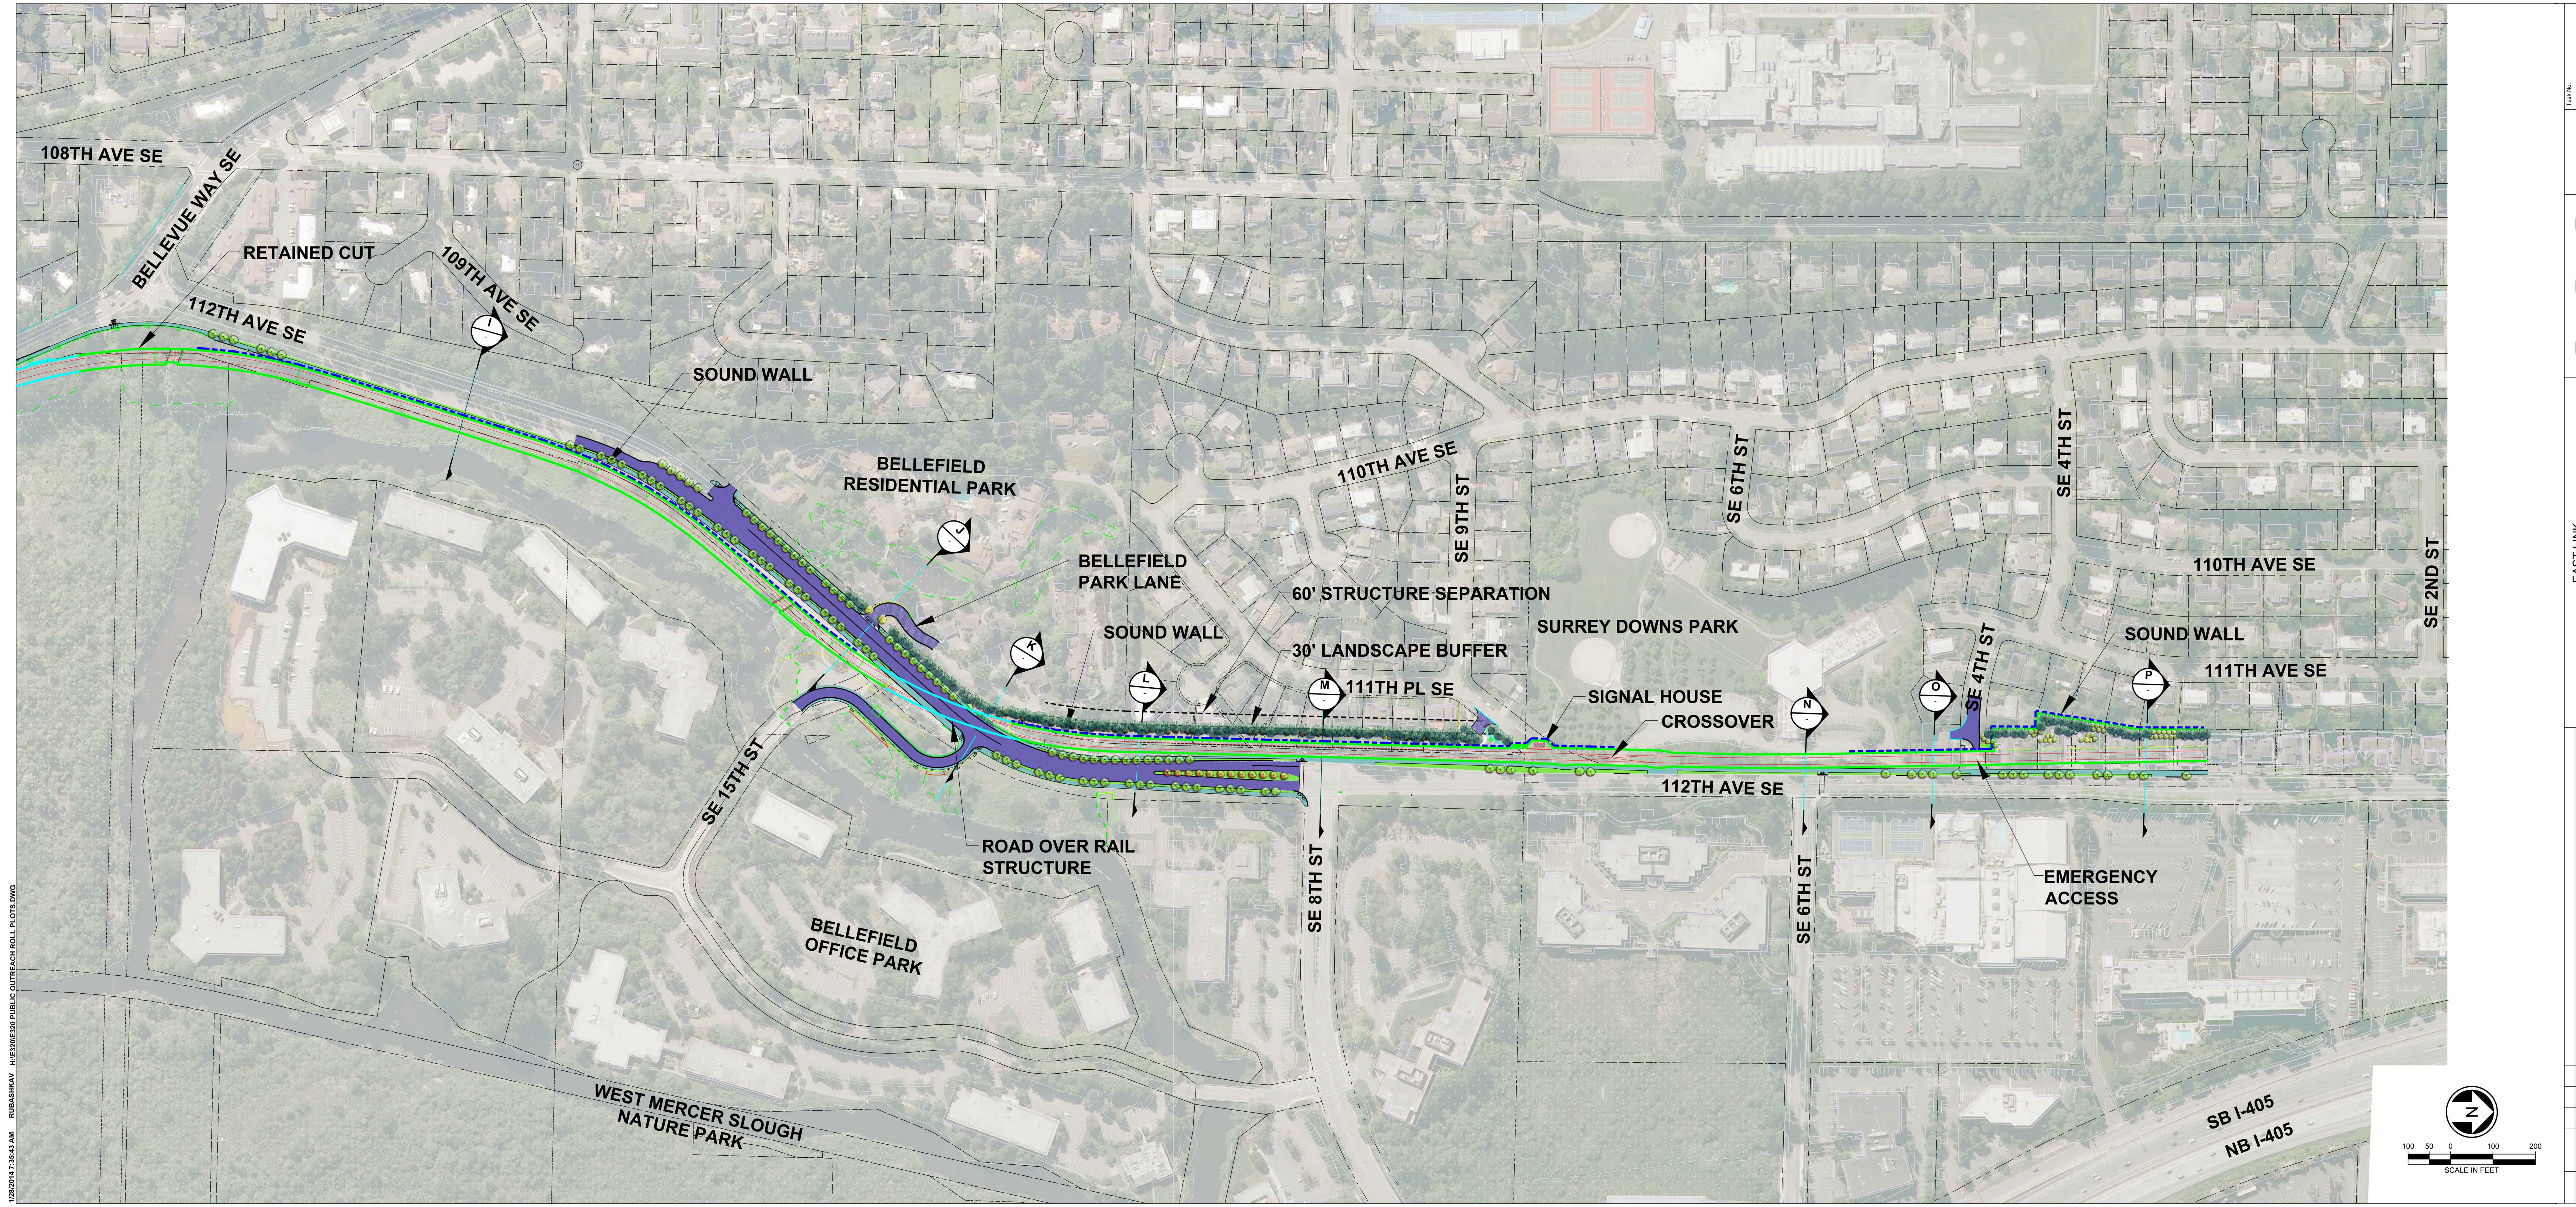

1/28/2014 7:35:43 AM RUBASHKAV H:\E320\E320 PUBLIC OUTREACH ROLL PLOTS.DWG

No.	Date	Dsn	Chk	App	Revisions

EAST LINK
SOUTH BELLEVUE SEGMENT
FINAL DESIGN
I-90 TO SE 4TH, INCLUDING SOUTH BELLEVUE STATION
TRACK ALIGNMENT
PLAN

H J H FINAL DESIGN PARTNERS.

SOUND TRANSIT

Task No.
Exhibit No.